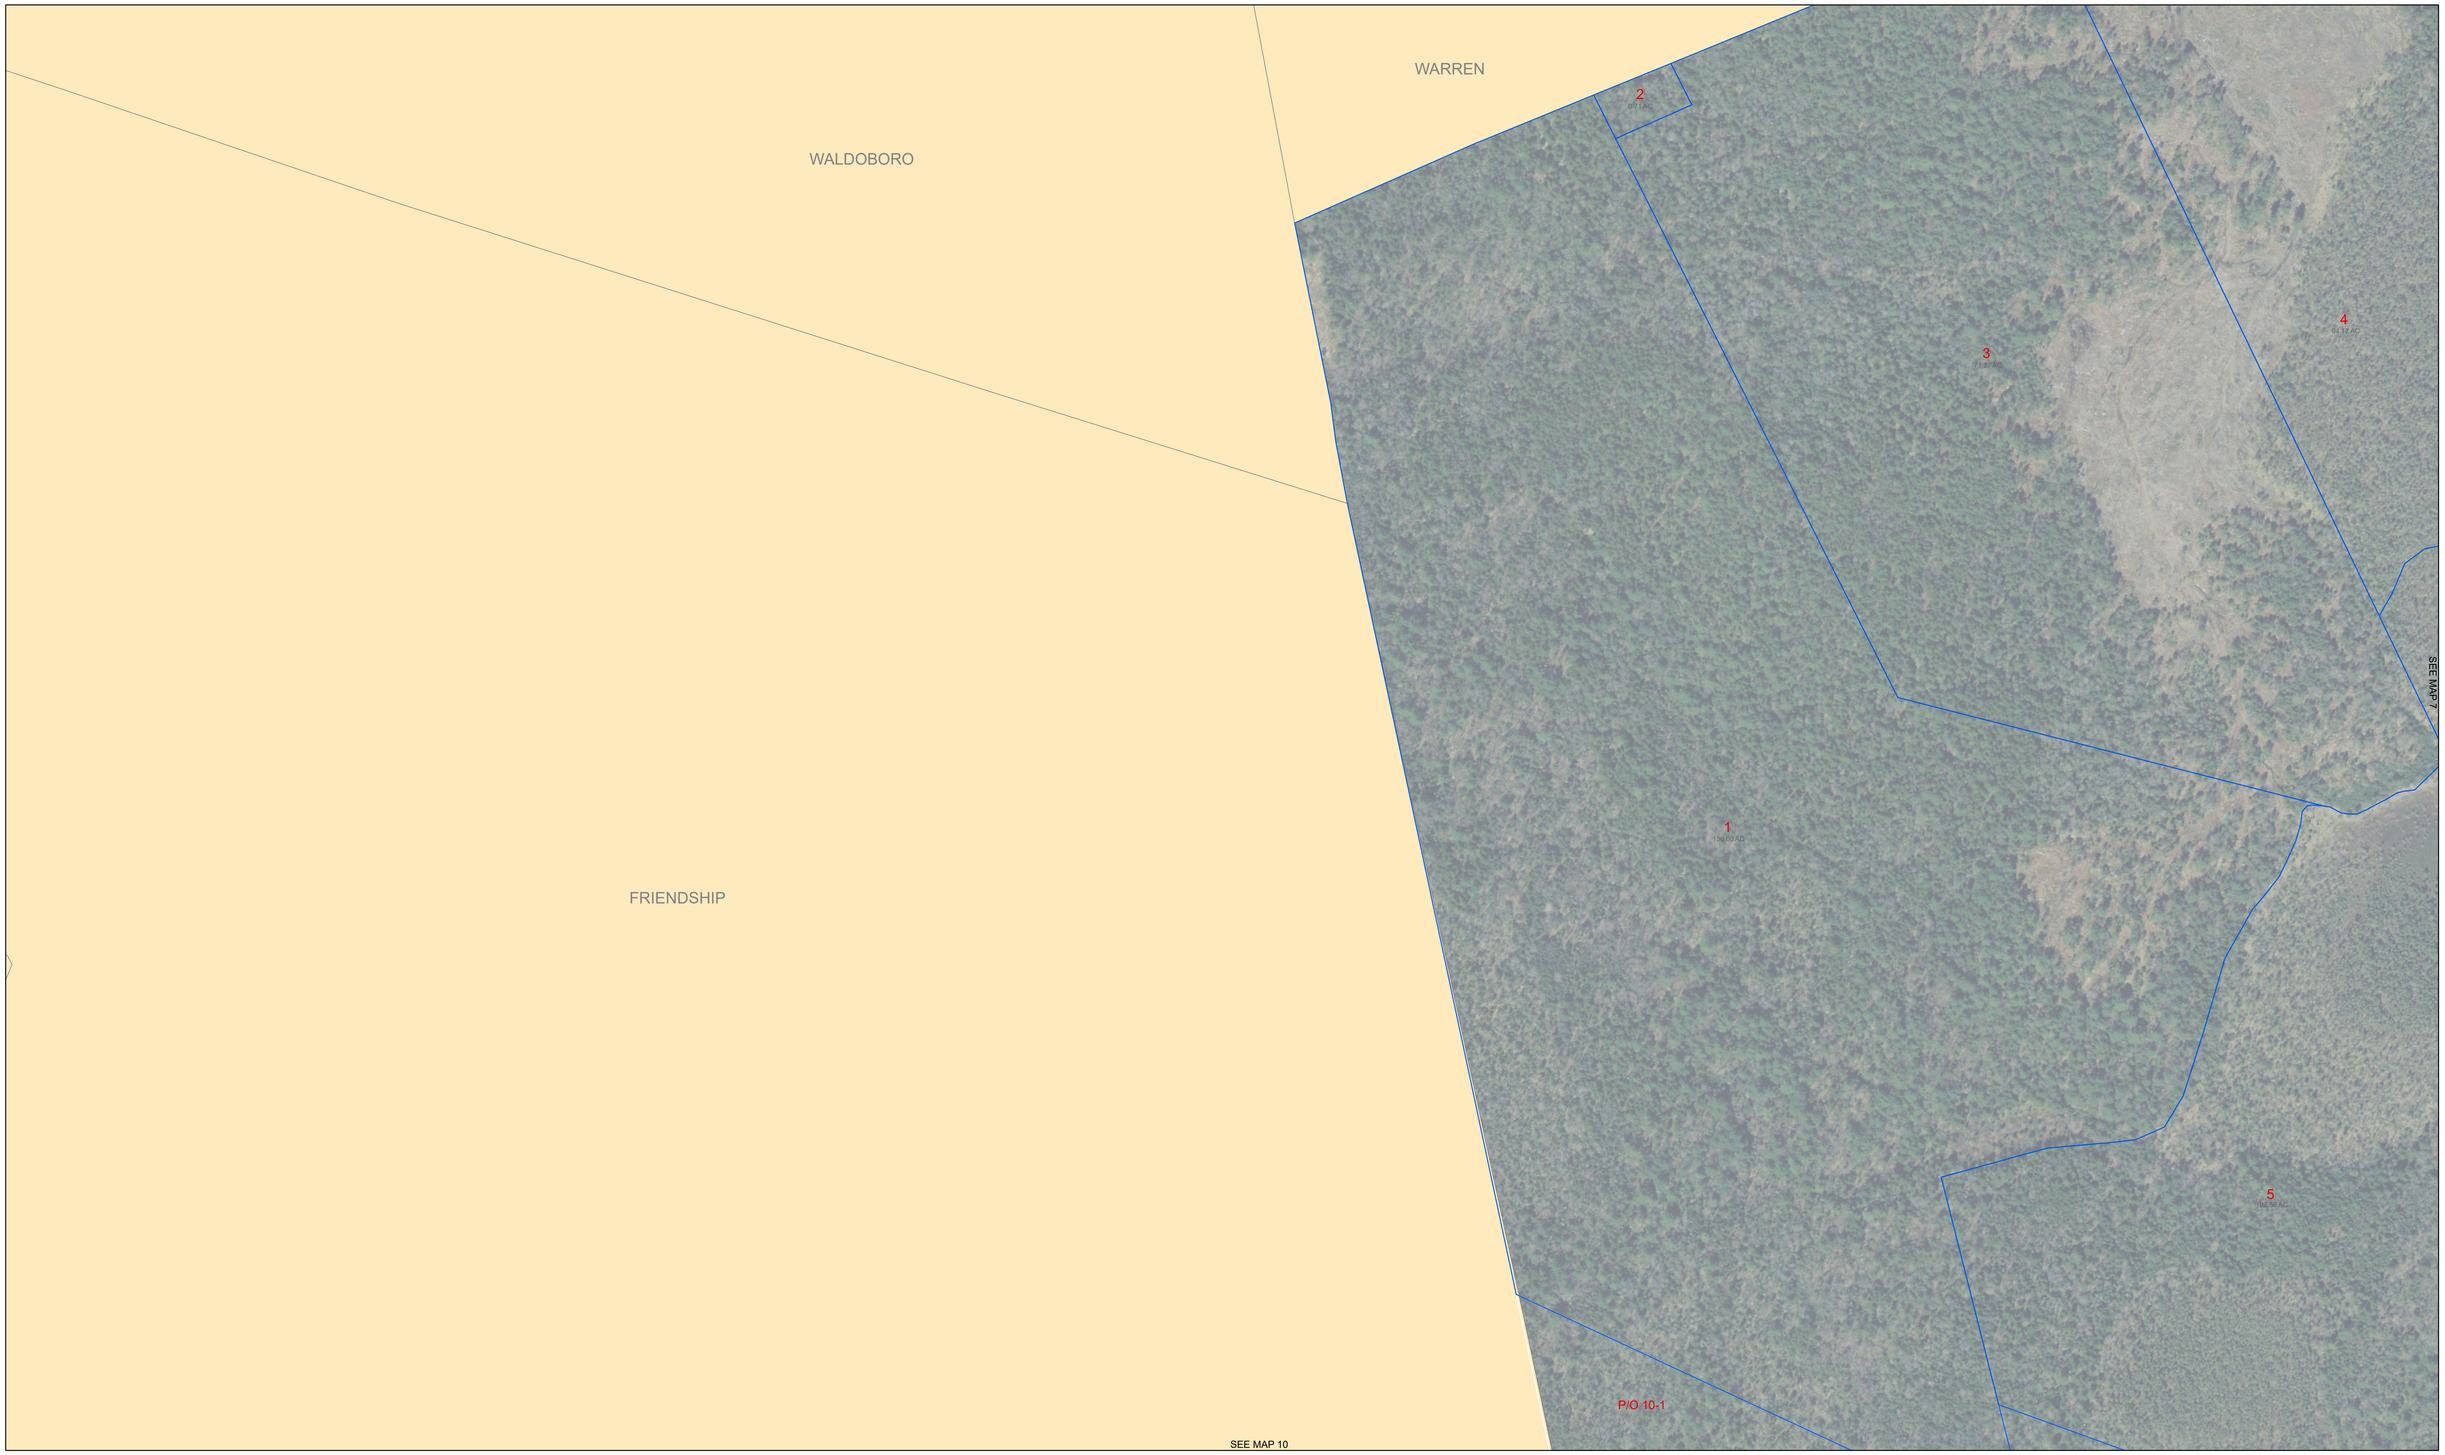

Original map created by John E. O'Donnell & Associates and revised by Aerial Survey and Photo, Inc. Map updated by LatLong Logic, LLC with Maine Assessment and Appraisal Services, Inc.

TOWN OF CUSHING INCORPORATED JAN 28, 1789 MAINE

CUSHING
Knox County, ME

SCALE: 1 inch equals 200'
0 200 400

Aerial Layer Credits: Maine GeoLibrary (2018)

Map Index

LEGEND

- PROPERTY LINE
- PUBLIC RIGHT-OF-WAY
- PRIVATE RIGHT-OF-WAY
- BUILDING FOOTPRINT
- HISTORIC/SUBDIVISION LINE
- EASEMENT
- PARCEL HOOK
- 2-1 PARCEL ID NUMBER
- 150' SURVEY DIMENSION (FEET)
- 1 SURVEY LOT NUMBER
- 1.25 AC ASSESSED ACREAGE
- WHARF

The information on this map is for assessment purposes only, is not a legal survey, and is not intended to be used for conveyance.

Cushing Assessor's Office
39 Cross Road
Cushing, Maine 04563
(207) 354-2375

Updated: 04/01/2022
Print Date: 05/26/2022

N

PROPERTY MAPS

Tax Map 6